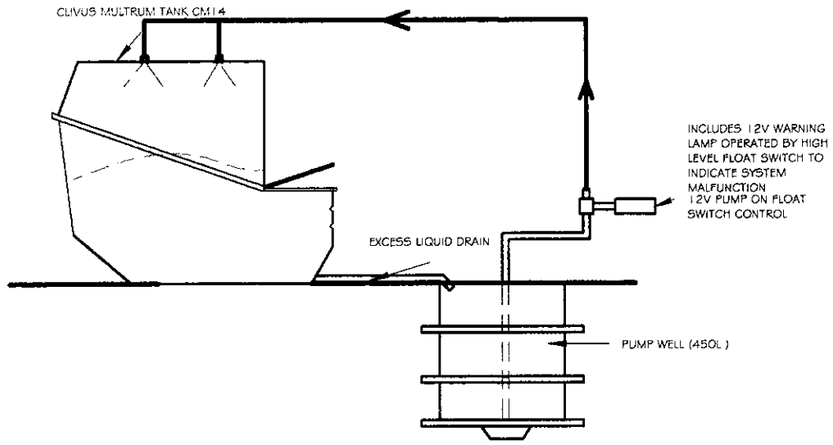

ZERO DISCHARGE SYSTEM 1:50

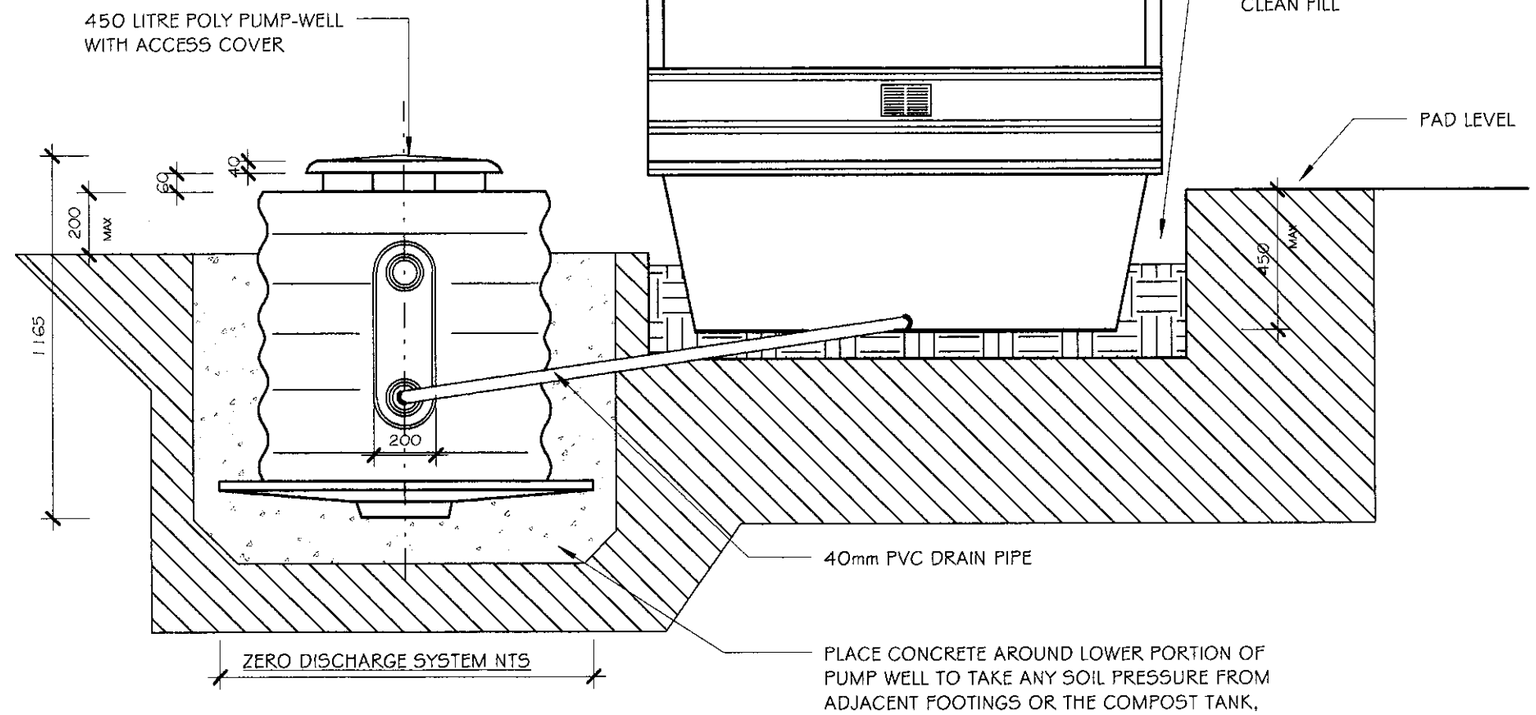

COMPOSTING TOILET SYSTEMS WA
LOT 813 PARKLAND RETREAT
ESPERANCE WA 6450

DOUBLE VISION DESIGNS

Lot 64 Barook Rd Esperance
mbl: 0428 263 904 ph/fx: 90 715 025
email: doublevision@westnet.com.au
abn: 98 644 603 601

BDA-WA : 254

Rev:	Date:	Description:

Area:

Project: COMPOSTING WC

Drawing Title: DETAILS

Drawn: NDJ

Checked: NDJ

Scale: As indicated

Sheet Size: A3

Date: 24/04/08

Job No:

Sheet: A03

© Copyright Double Vision Designs

Client:
COMMUNITY GARDEN

Address:
ONSLOW